
MONA - O915


300 / 900

27m²

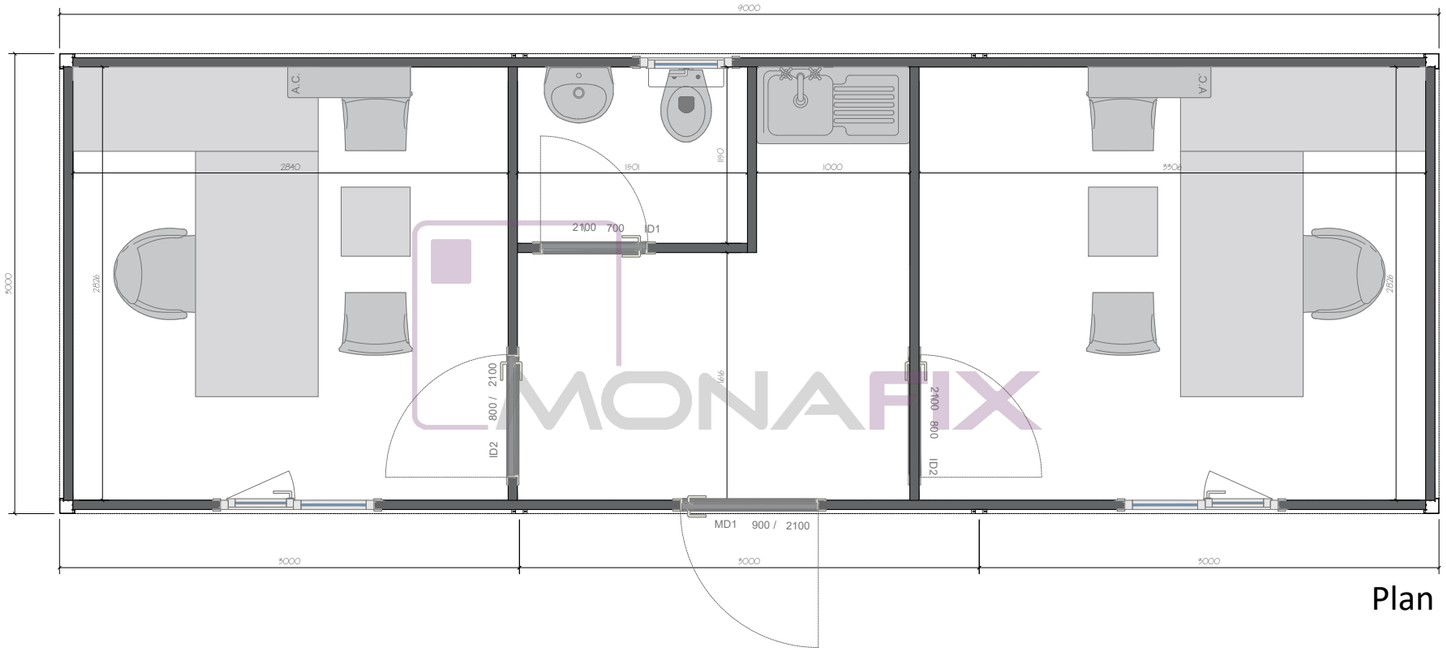


Office Container


Plan

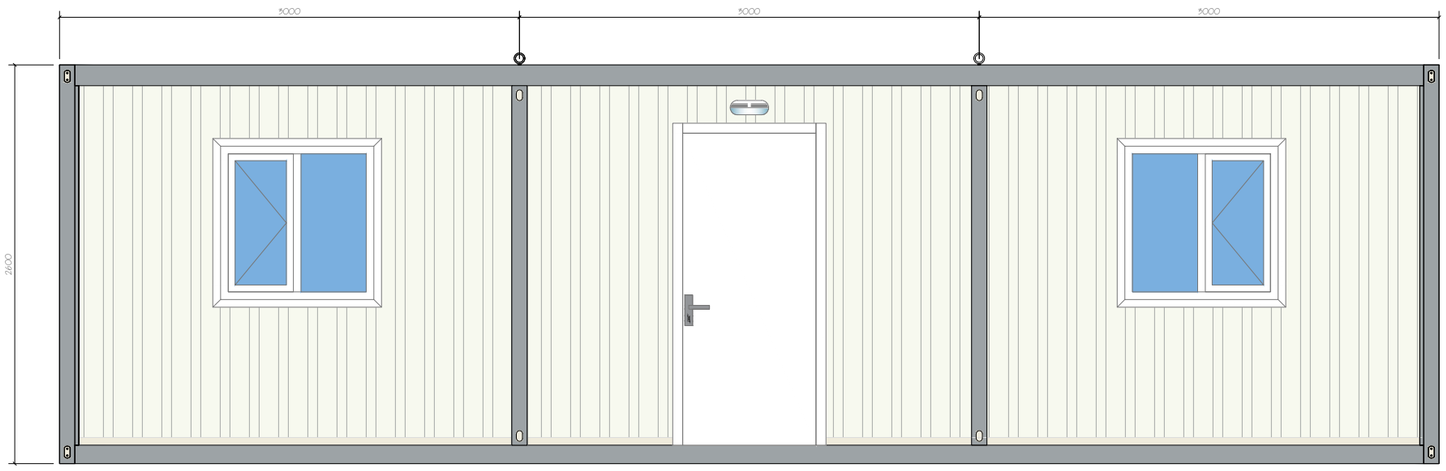


Front view

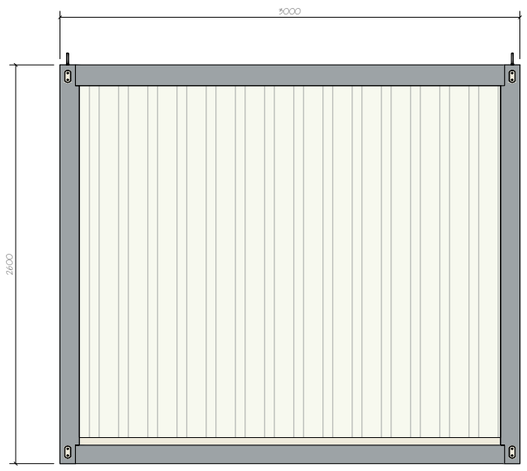

Side view

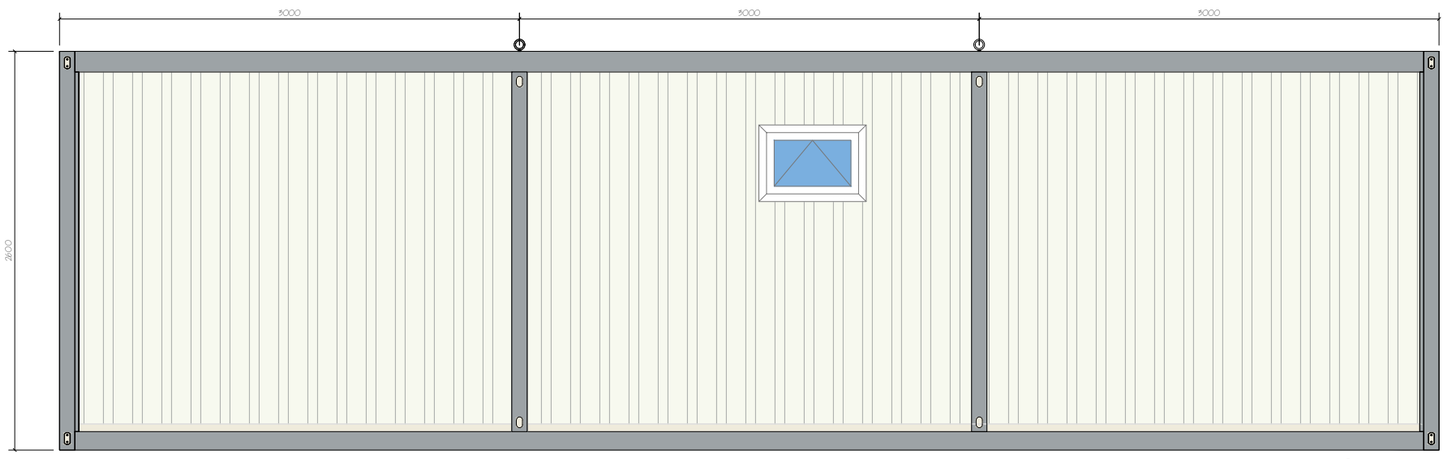

Back view

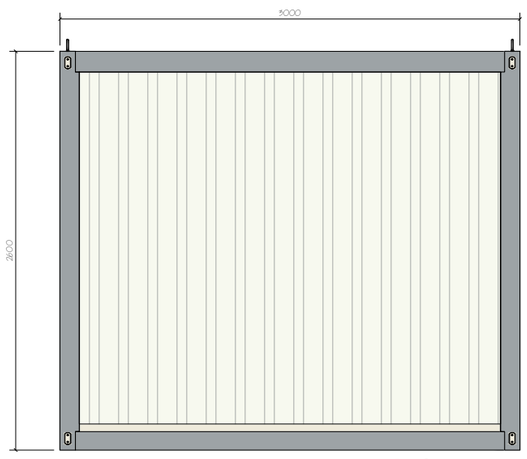

Side view

The movable furniture layout in the plan is shown for arrangement purposes only and is not included in Monafix's sale unless otherwise stated.